Green Wall 3 - North elevation
Outdoor

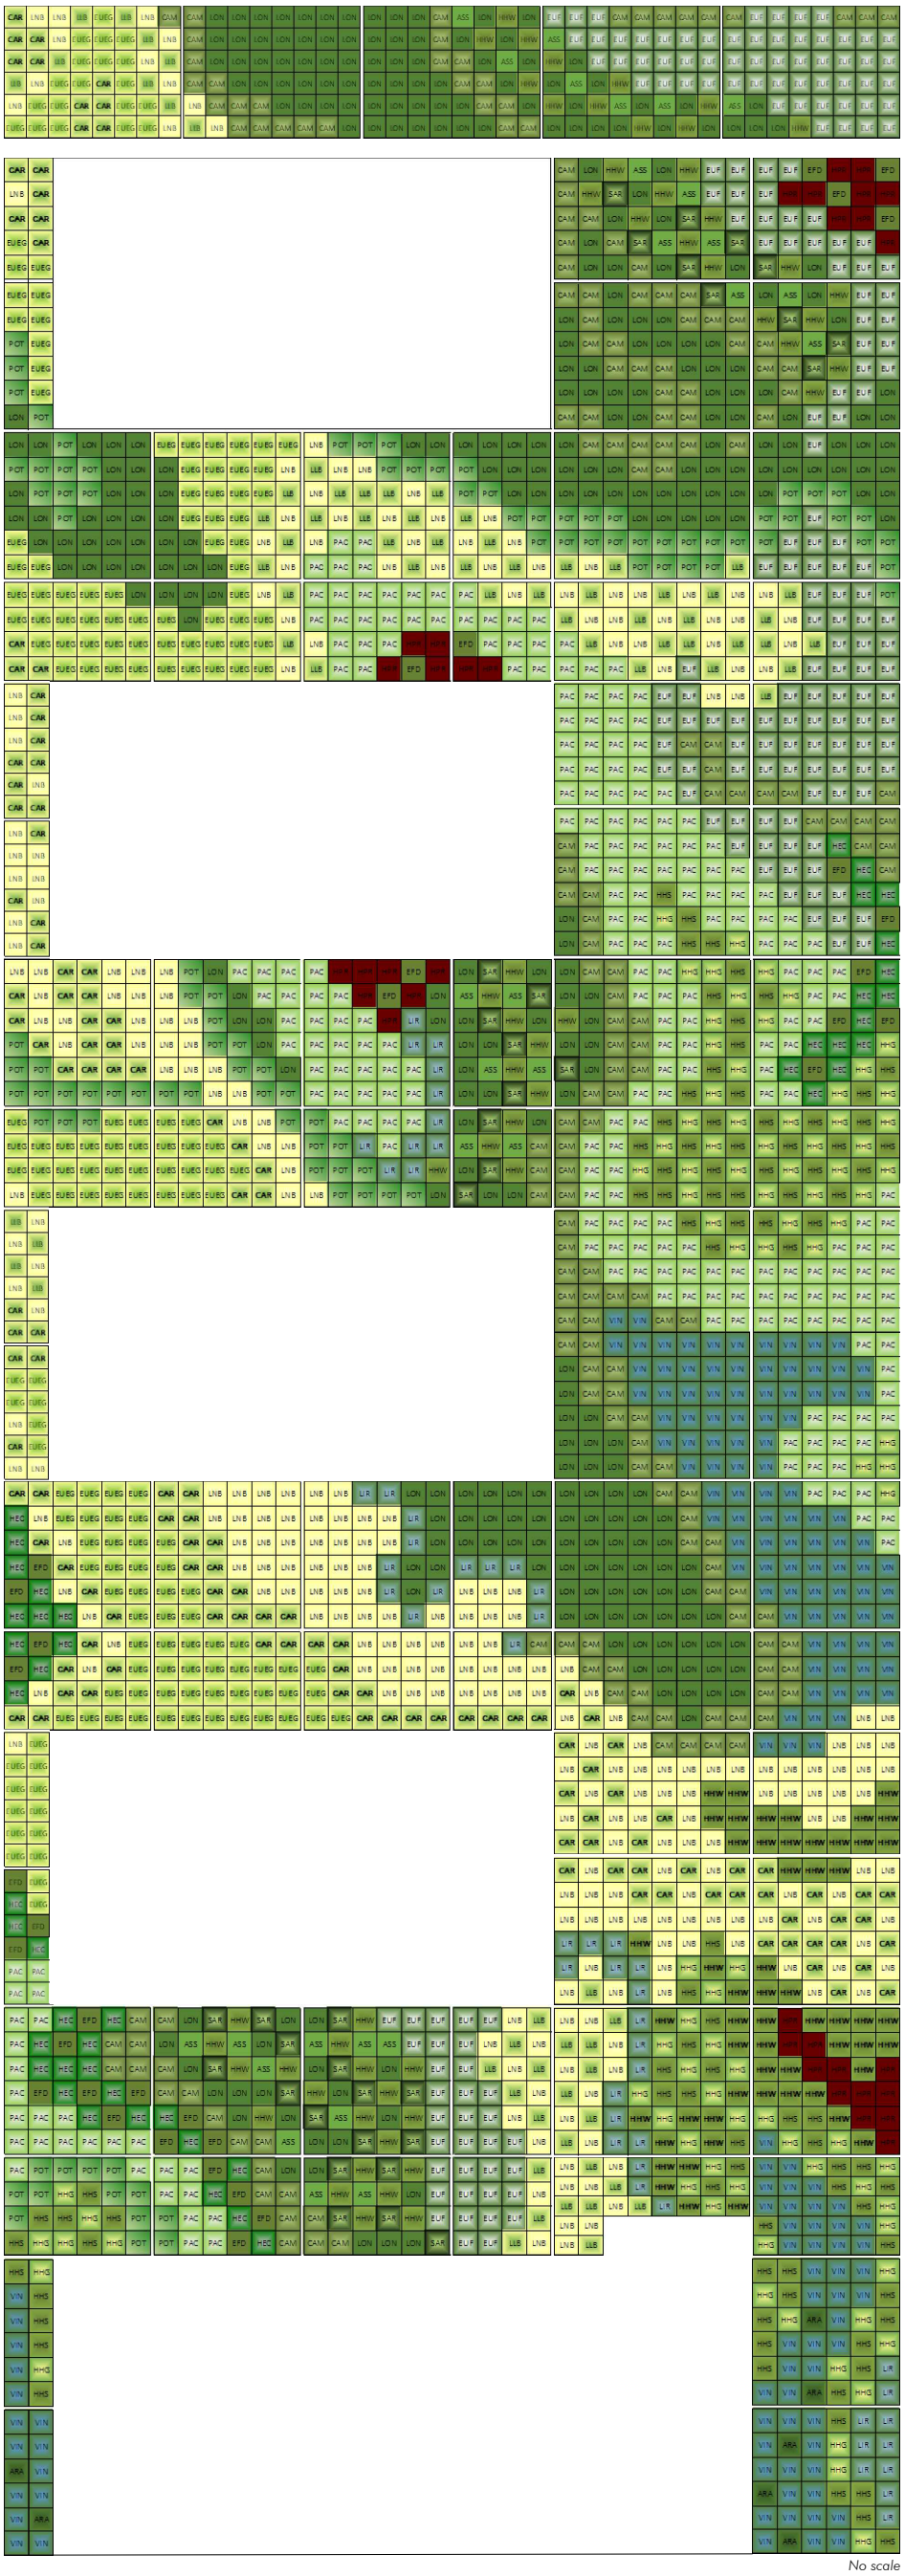

No scale

Planting palette - North elevation

4. Fatsia japonica

70. Pachysandra terminalis

14. Carex oshimensis ´Evergold´

131. Asplenium scolopendrium

181. Euonymus fort. dart's blanket

176. Euonymus fort. 'Emerald 'n' Gold'

156. Euonymus fort. ´Emerald Gaiety´

114. Carex mor. 'Ice dance'

126. Lonicera nitida 'Maigrun'

54. Liriope muscari

241. Lonicera ligustrina 'Lemon Beauty'

177. Lonicera nitida 'Baggesen's Gold'

192. Heuchera 'Green Spice'

151. Heuchera 'Plum Royale'

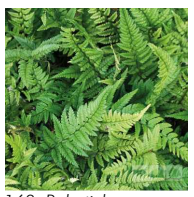

168. Polystichum tsussimense

91. Vinca minor

190. Hedera helix 'Wonder'

210. Hedera helix 'Goldchild'

211. Hedera helix 'Shamrock'

136. Sarcococca confusa

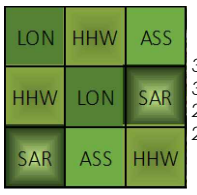

M1.

30% 126 (LON)
30% 190 (HHW)
20% 136 (SAR)
20% 131 (ASS)

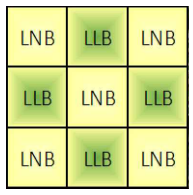

M2.

50% 177 (LNB)
50% 241 (LLB)

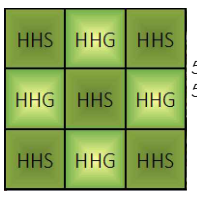

M3.

50% 210 (HHG)
50% 211 (HHS)

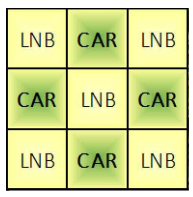

M4.

50% 177 (LNB)
50% 14 (CAR)

LIVING WALL SYSTEM

fytotextile®

CONSULTOR

Terapia Urbana

INSTALLER

Smartscape
Urban Greening Solutions

PROJECT

STUDIO HOLBEIN PLACE - SCOTSCAPE

DRAWING

PLANTING DESIGN GW3 - OUTDOOR

CODE	DRAWING NUMBER		
INT 21282	14.01	V1	21-01-2022
			S-A3 1:25